


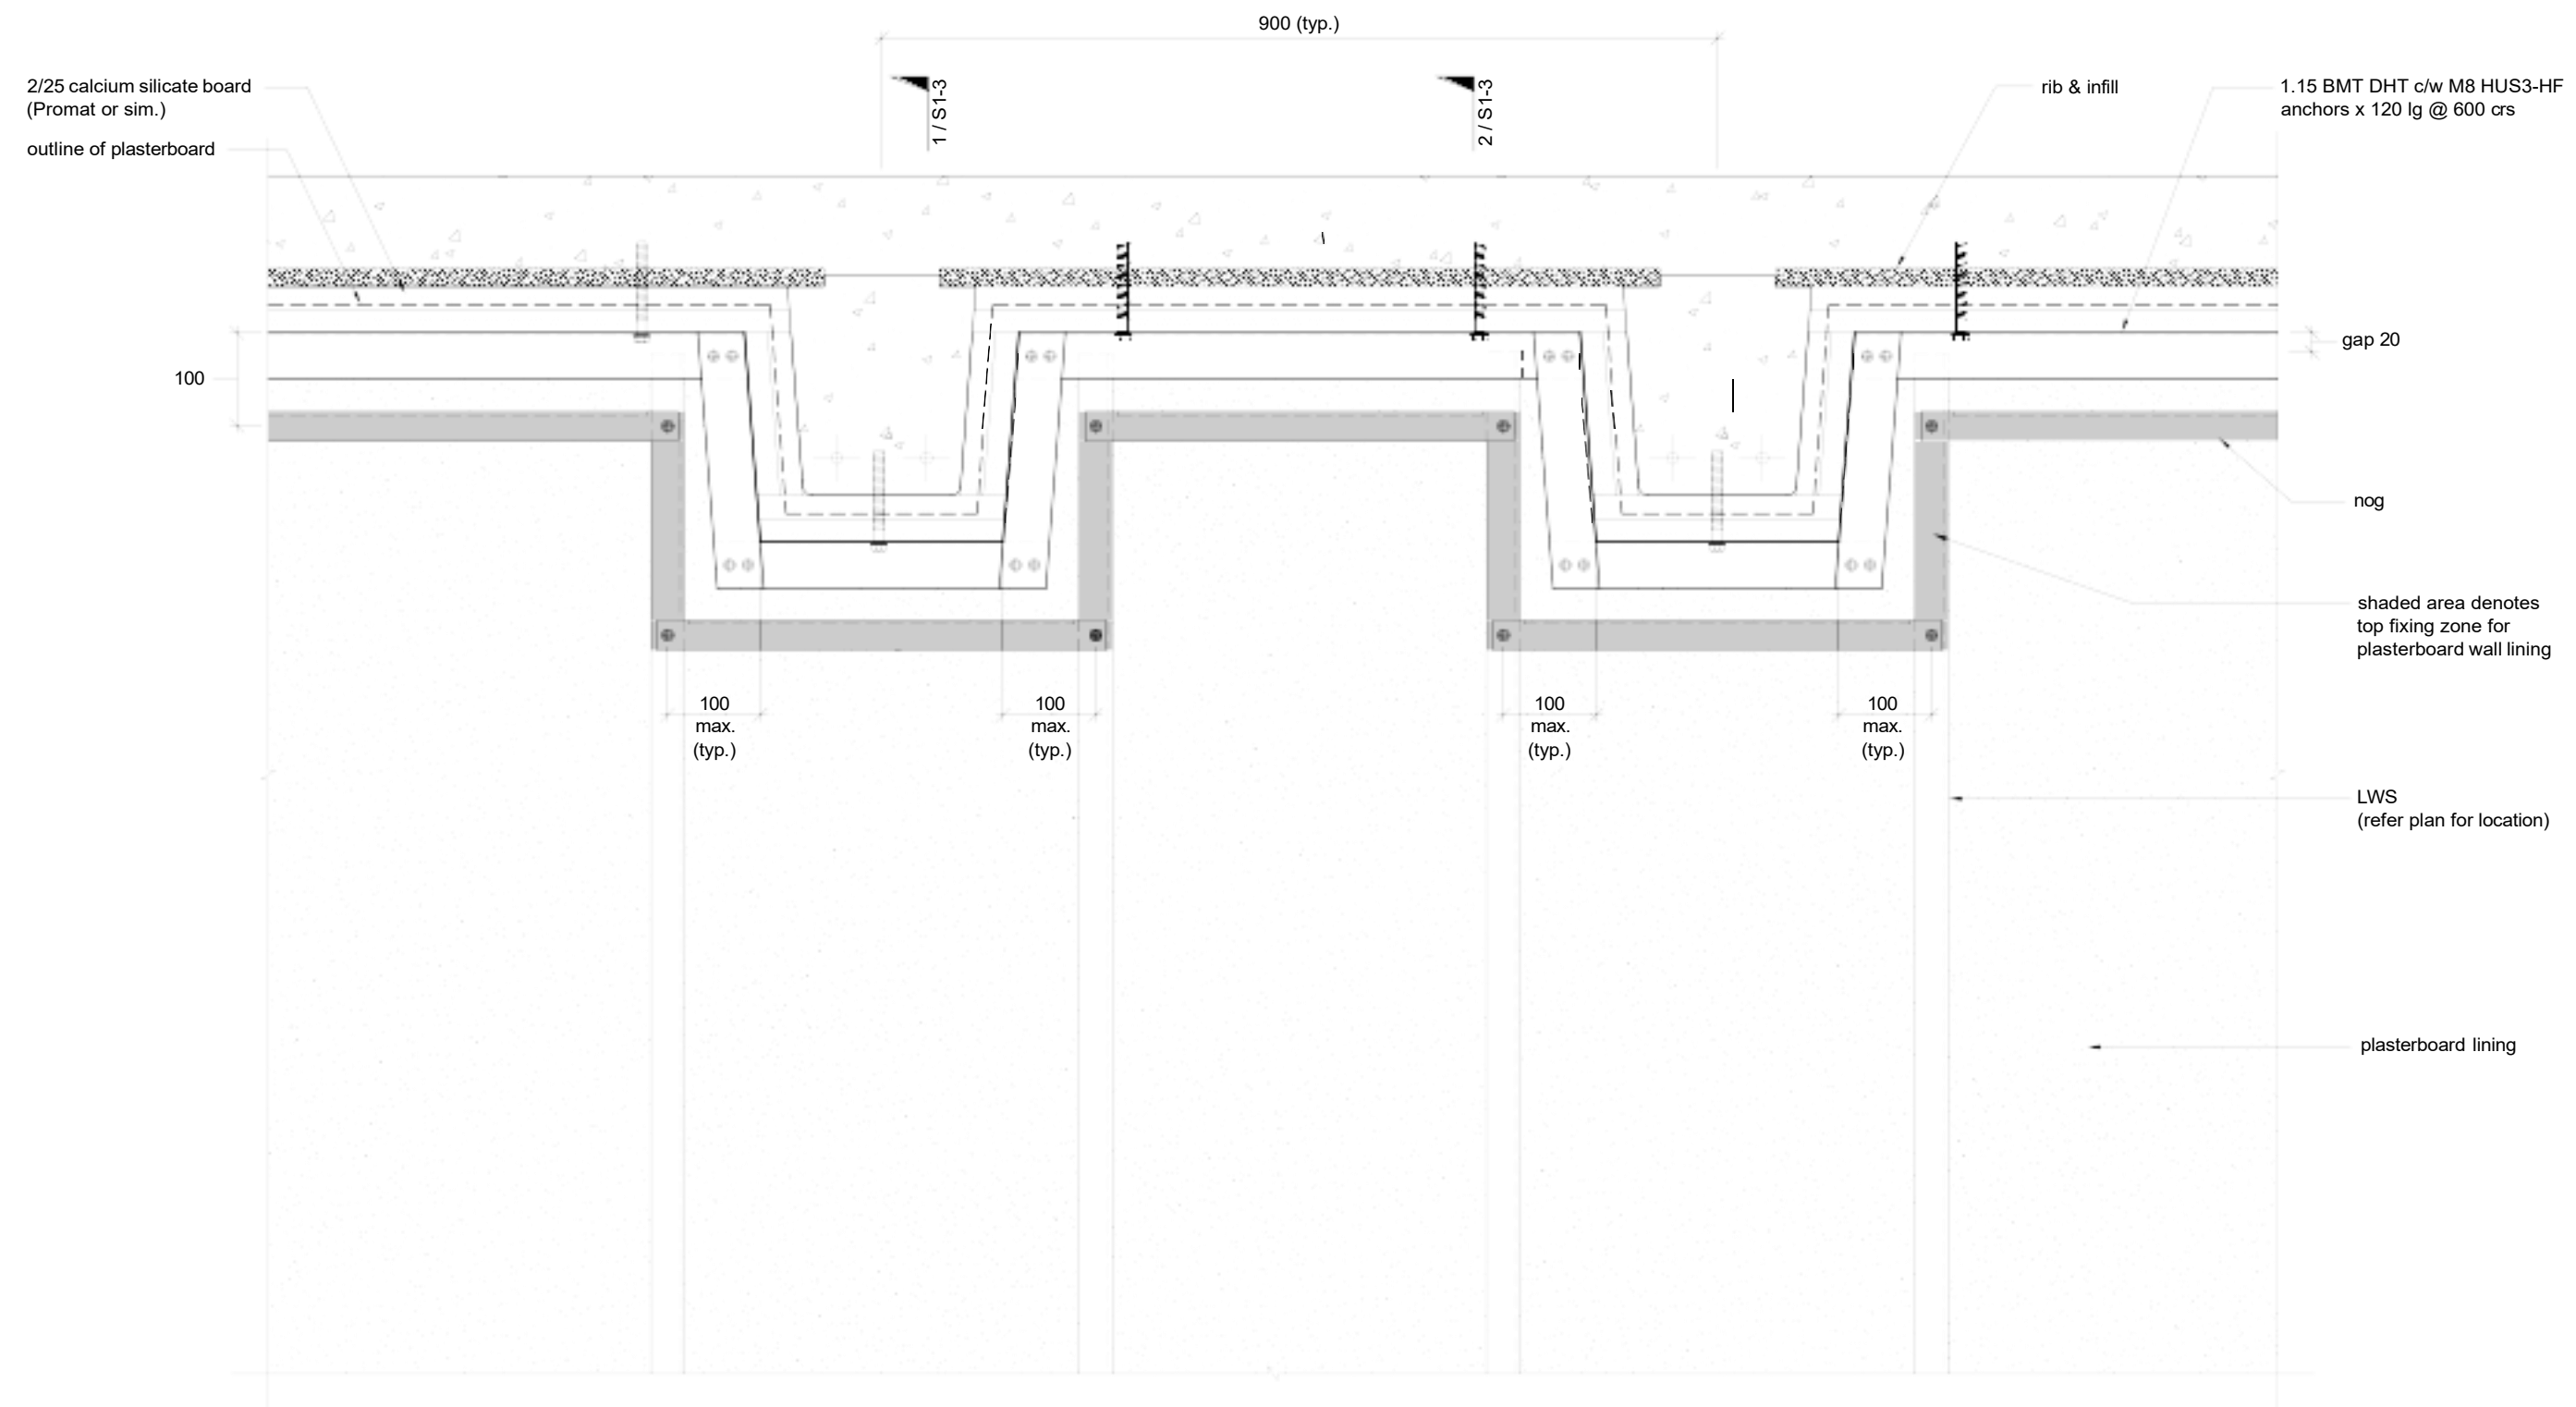

1 PERPENDICULAR TO RIB ELEVATION - OPTION 1
- 1:5

INTERTENANCY WALL



Client:
ECOPLUS SYSTEMS LTD.

Project:
ECOPLUS TYPICAL DETAIL

Drawing Title:
PERPENDICULAR TO RIB DETAILS
(OPTION 1)

Scale (A1): 1:5					
Scale (A3): 1:10					
Dwn By: AC	No.	Revision		By	Date
Engineer: AK	18830	S1-4		A	