


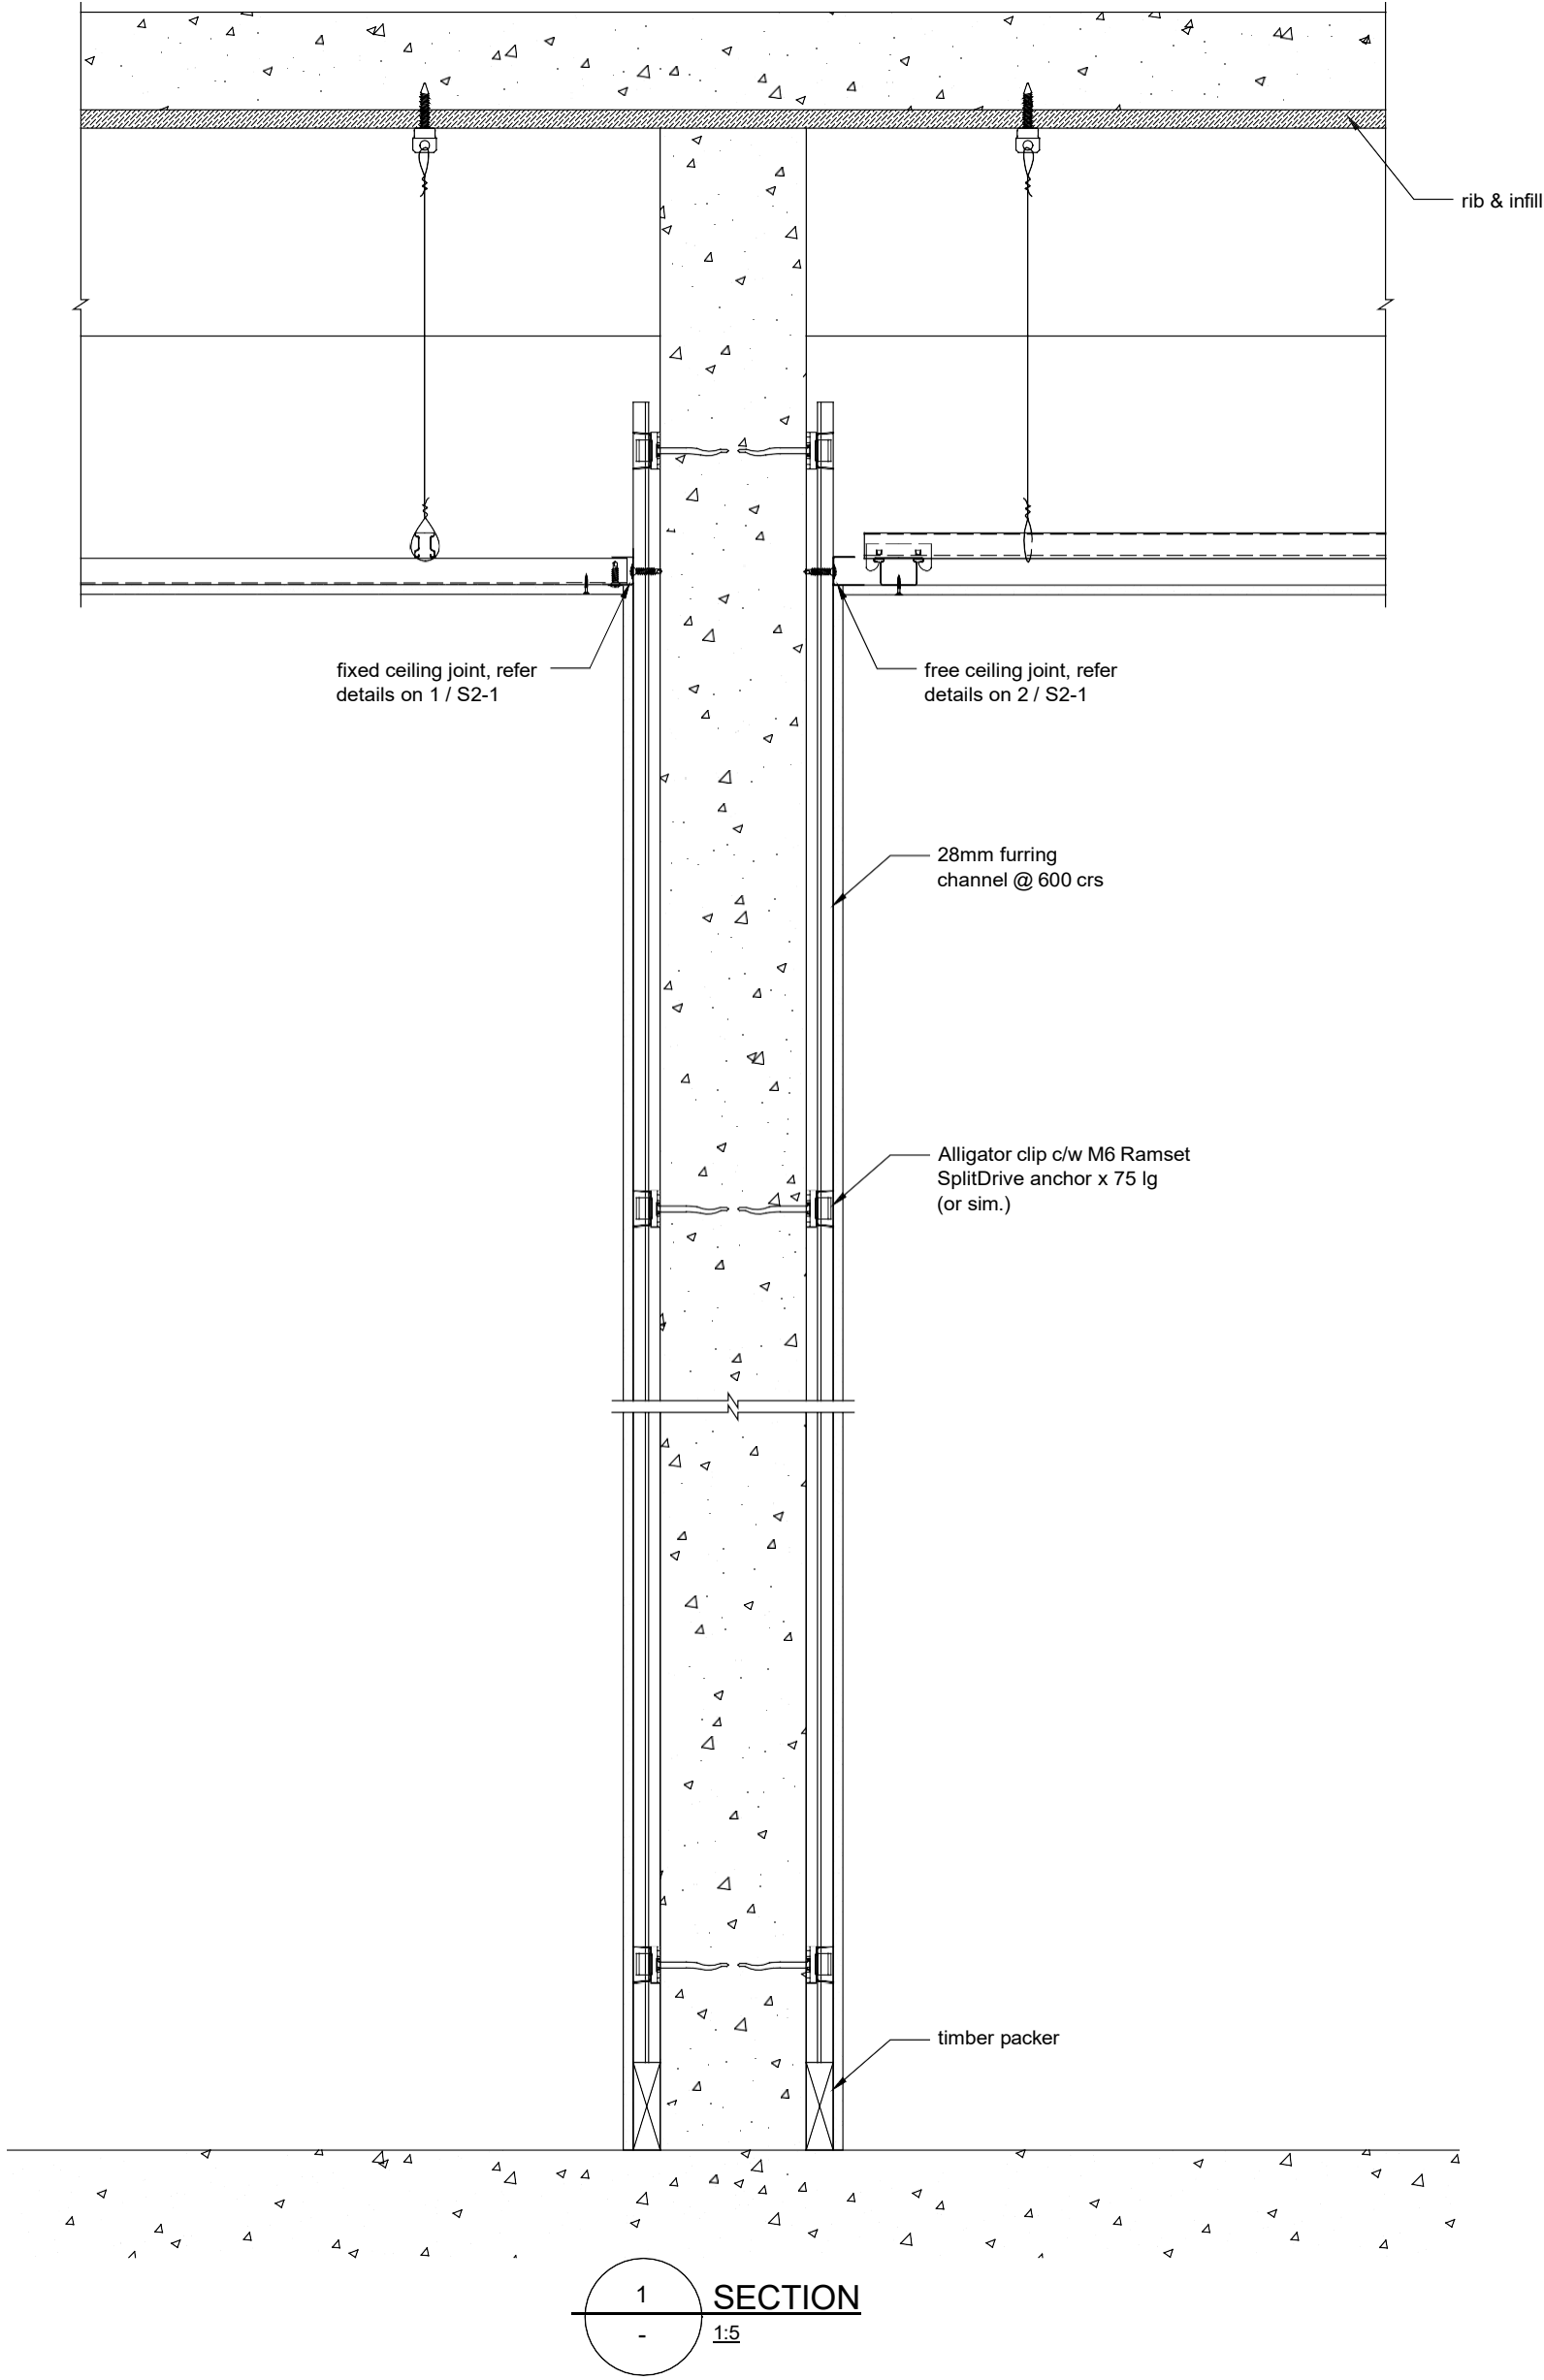

INTERTENANCY WALL



Client:
ECOPLUS SYSTEMS LTD.

Project:
ECOPLUS TYPICAL DETAIL

Drawing Title:
CONCRETE LINED WALLS
(OPTION 2)

Scale (A1): 1:5				
Scale (A3): 1:10	A	FOR INFORMATION	AC	10.07.19
Dwn By: AC	No.	Revision	By	Date
Engineer: AK	18830	S1-7	A	