



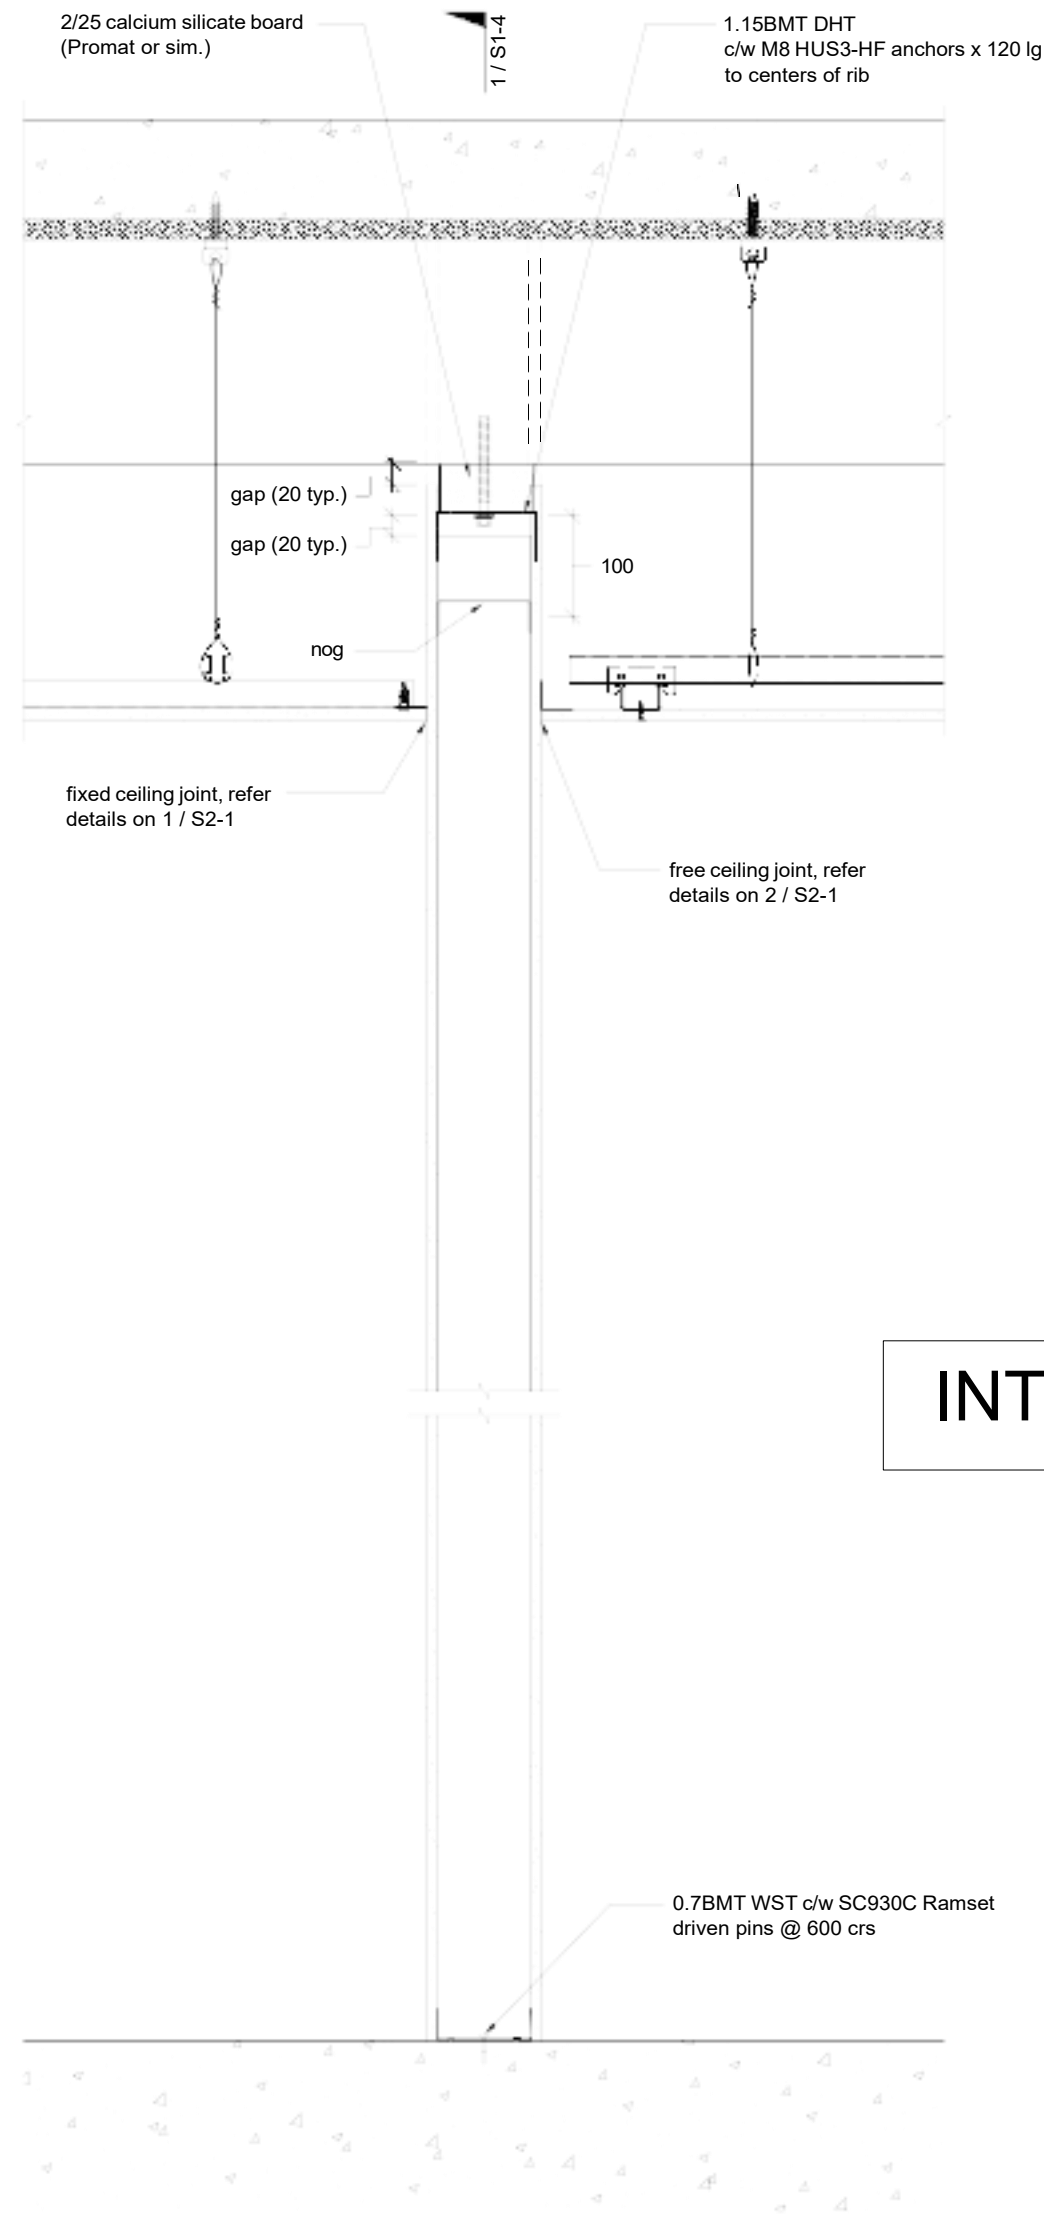

1 PERPENDICULAR TO RIB (AT RIB)
1:5

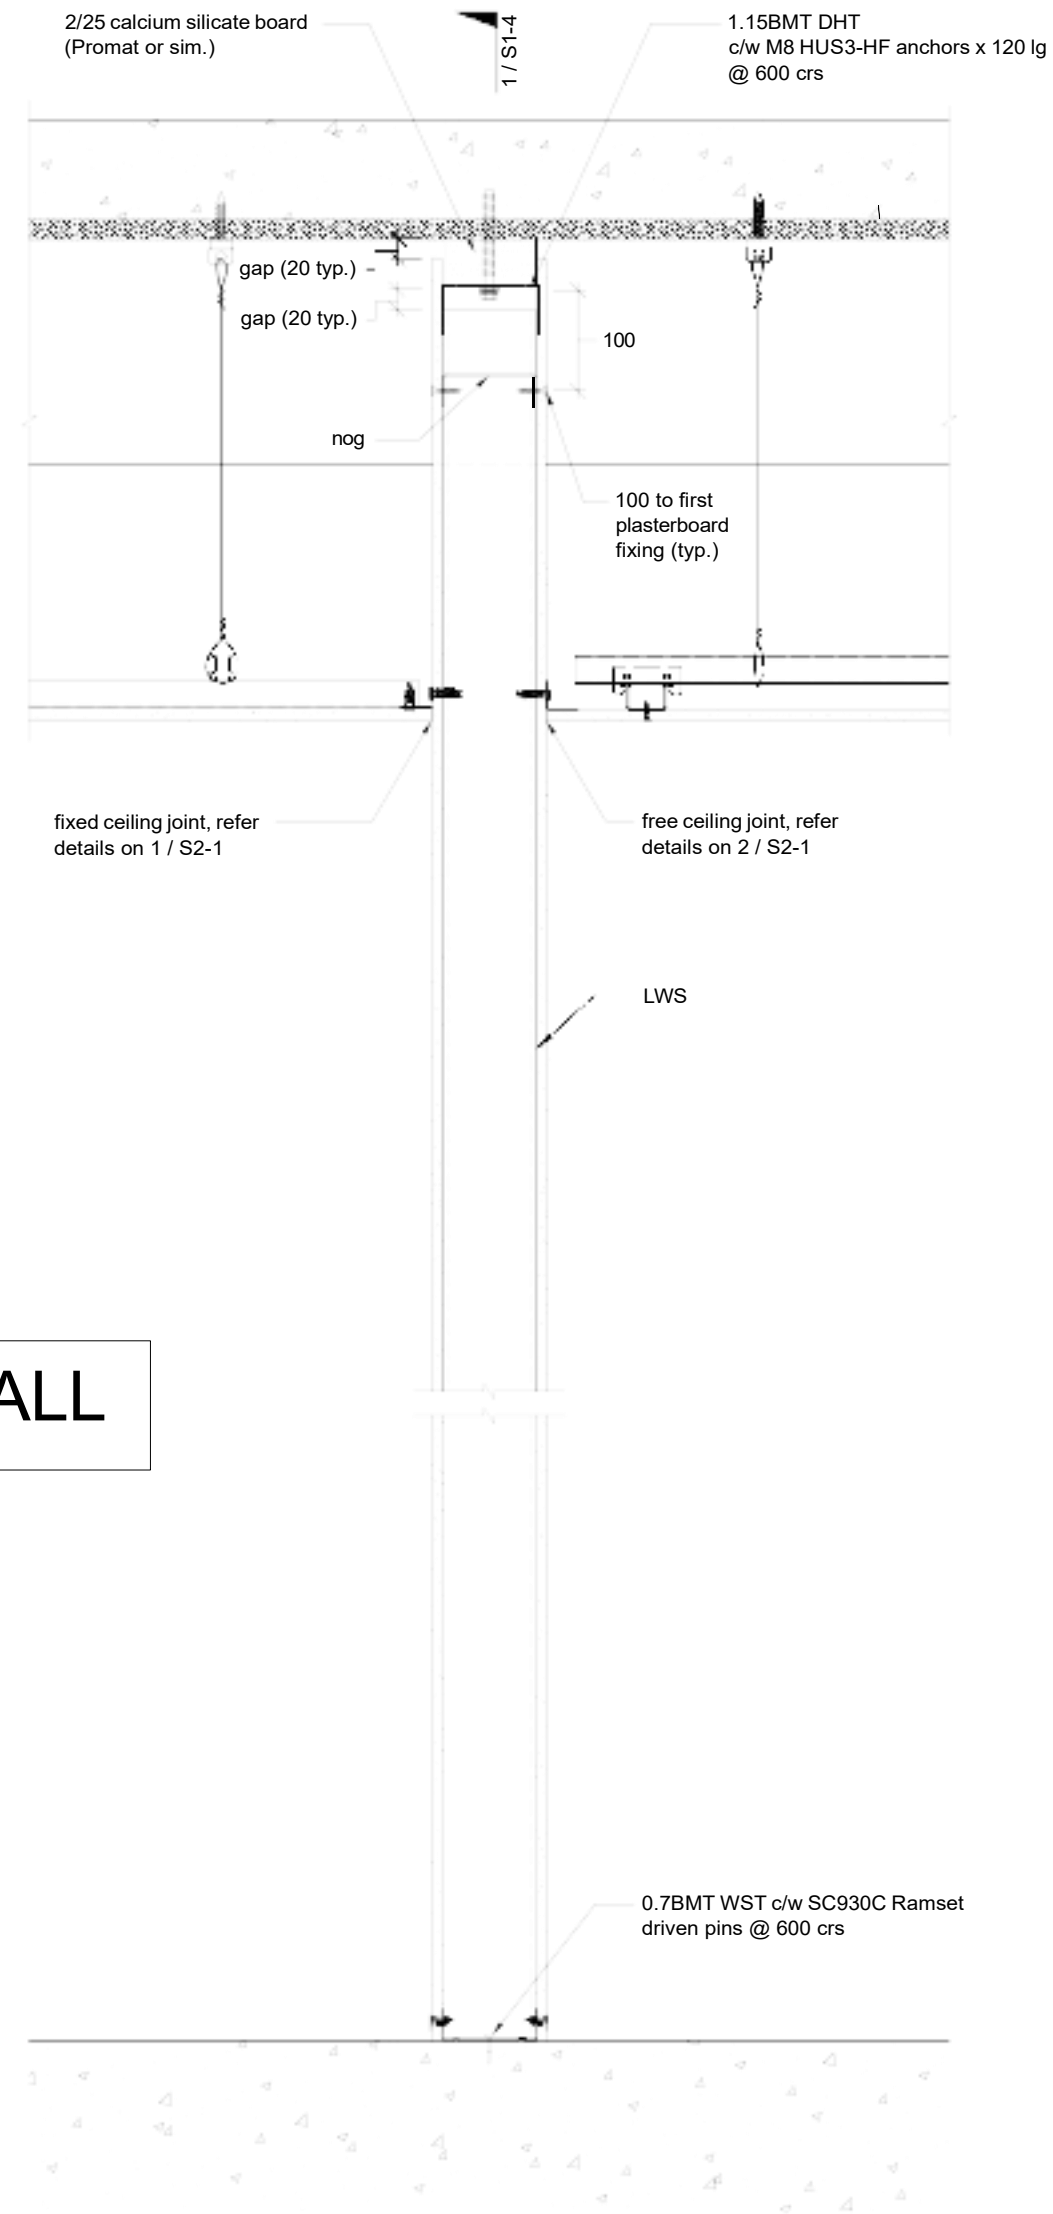

2 PERPENDICULAR TO RIB (BETWEEN RIB)
1:5

INTERTENANCY WALL



Client:
ECOPLUS SYSTEMS LTD.

Project:
ECOPLUS
TYPICAL DETAIL

Drawing Title:
PERPENDICULAR TO RIB DETAILS
(OPTION 1)

Scale (A1): 1:5					
Scale (A3): 1:10					
Dwn By: AC	No.	Revision		AC	10.07.19
Engineer: AK	Job No.	Drawing No.		By	Date
	18830	S1-3		Revision	
				A	