




PARTITION WALL

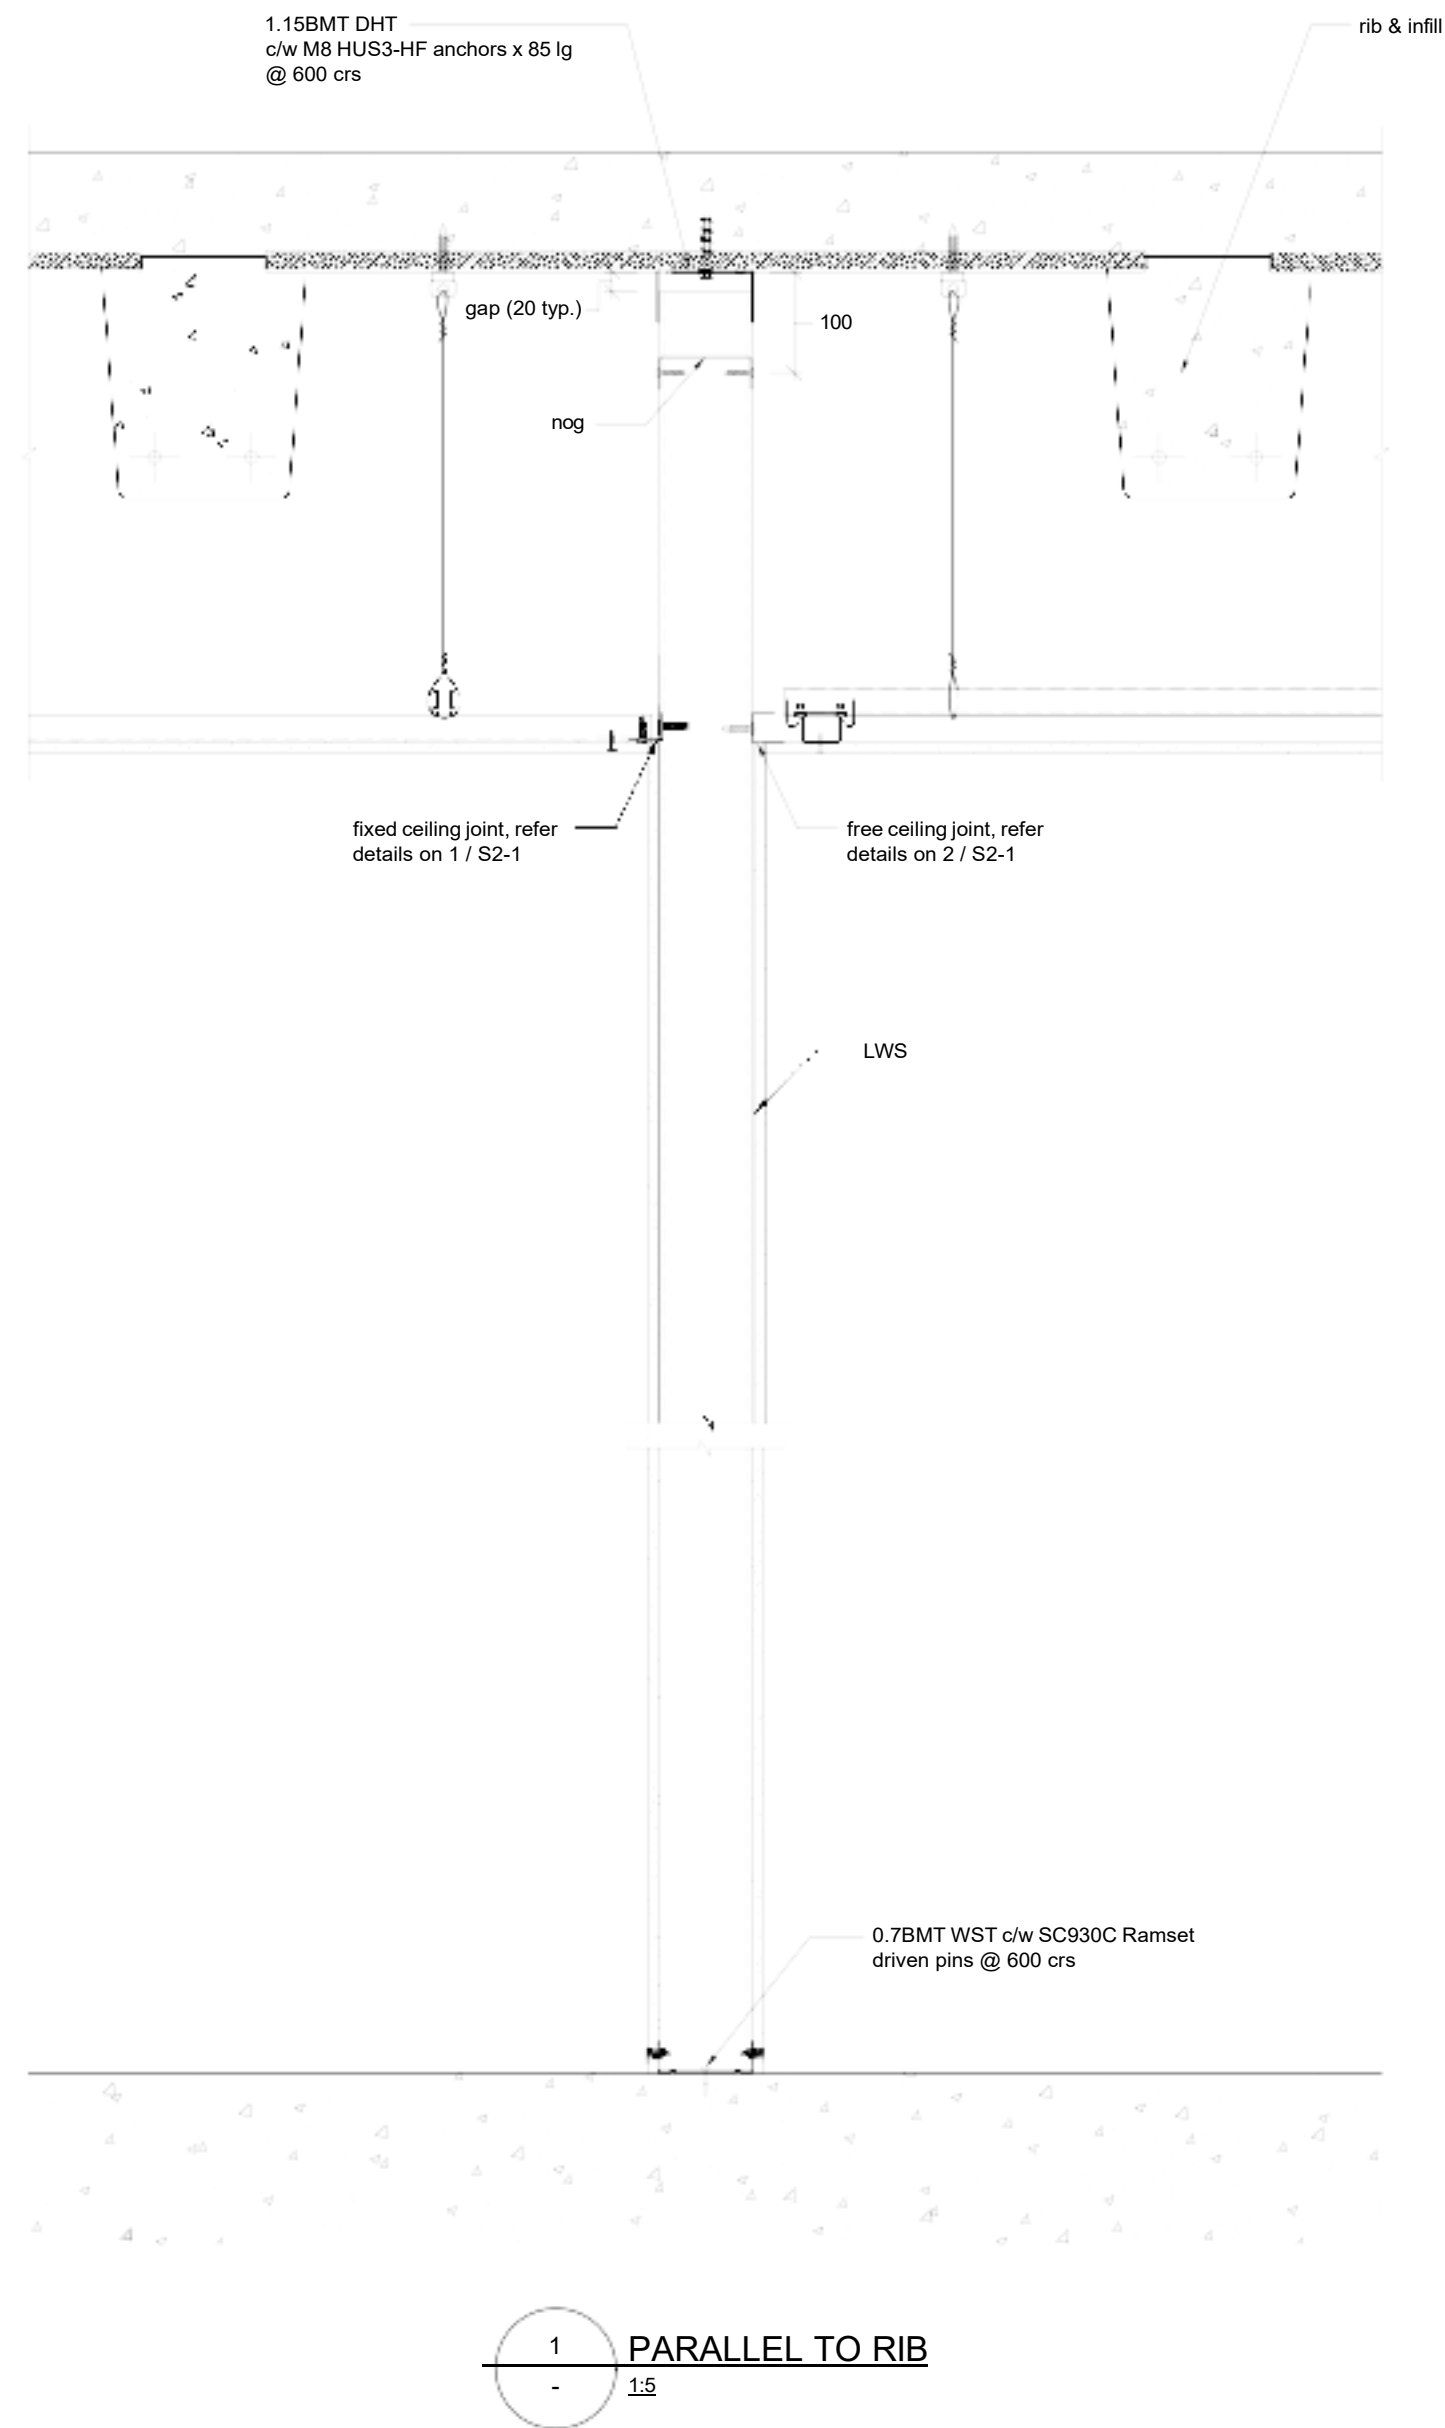

Client:
ECOPLUS SYSTEMS LTD.

Project:
ECOPLUS TYPICAL DETAIL

Drawing Title:
PARALLEL TO RIB DETAIL

Scale (A1): 1:5					
Scale (A3): 1:10					
Dwn By: AC	No.	Revision	By	Date	
Engineer: AK	18830	S1-1			