


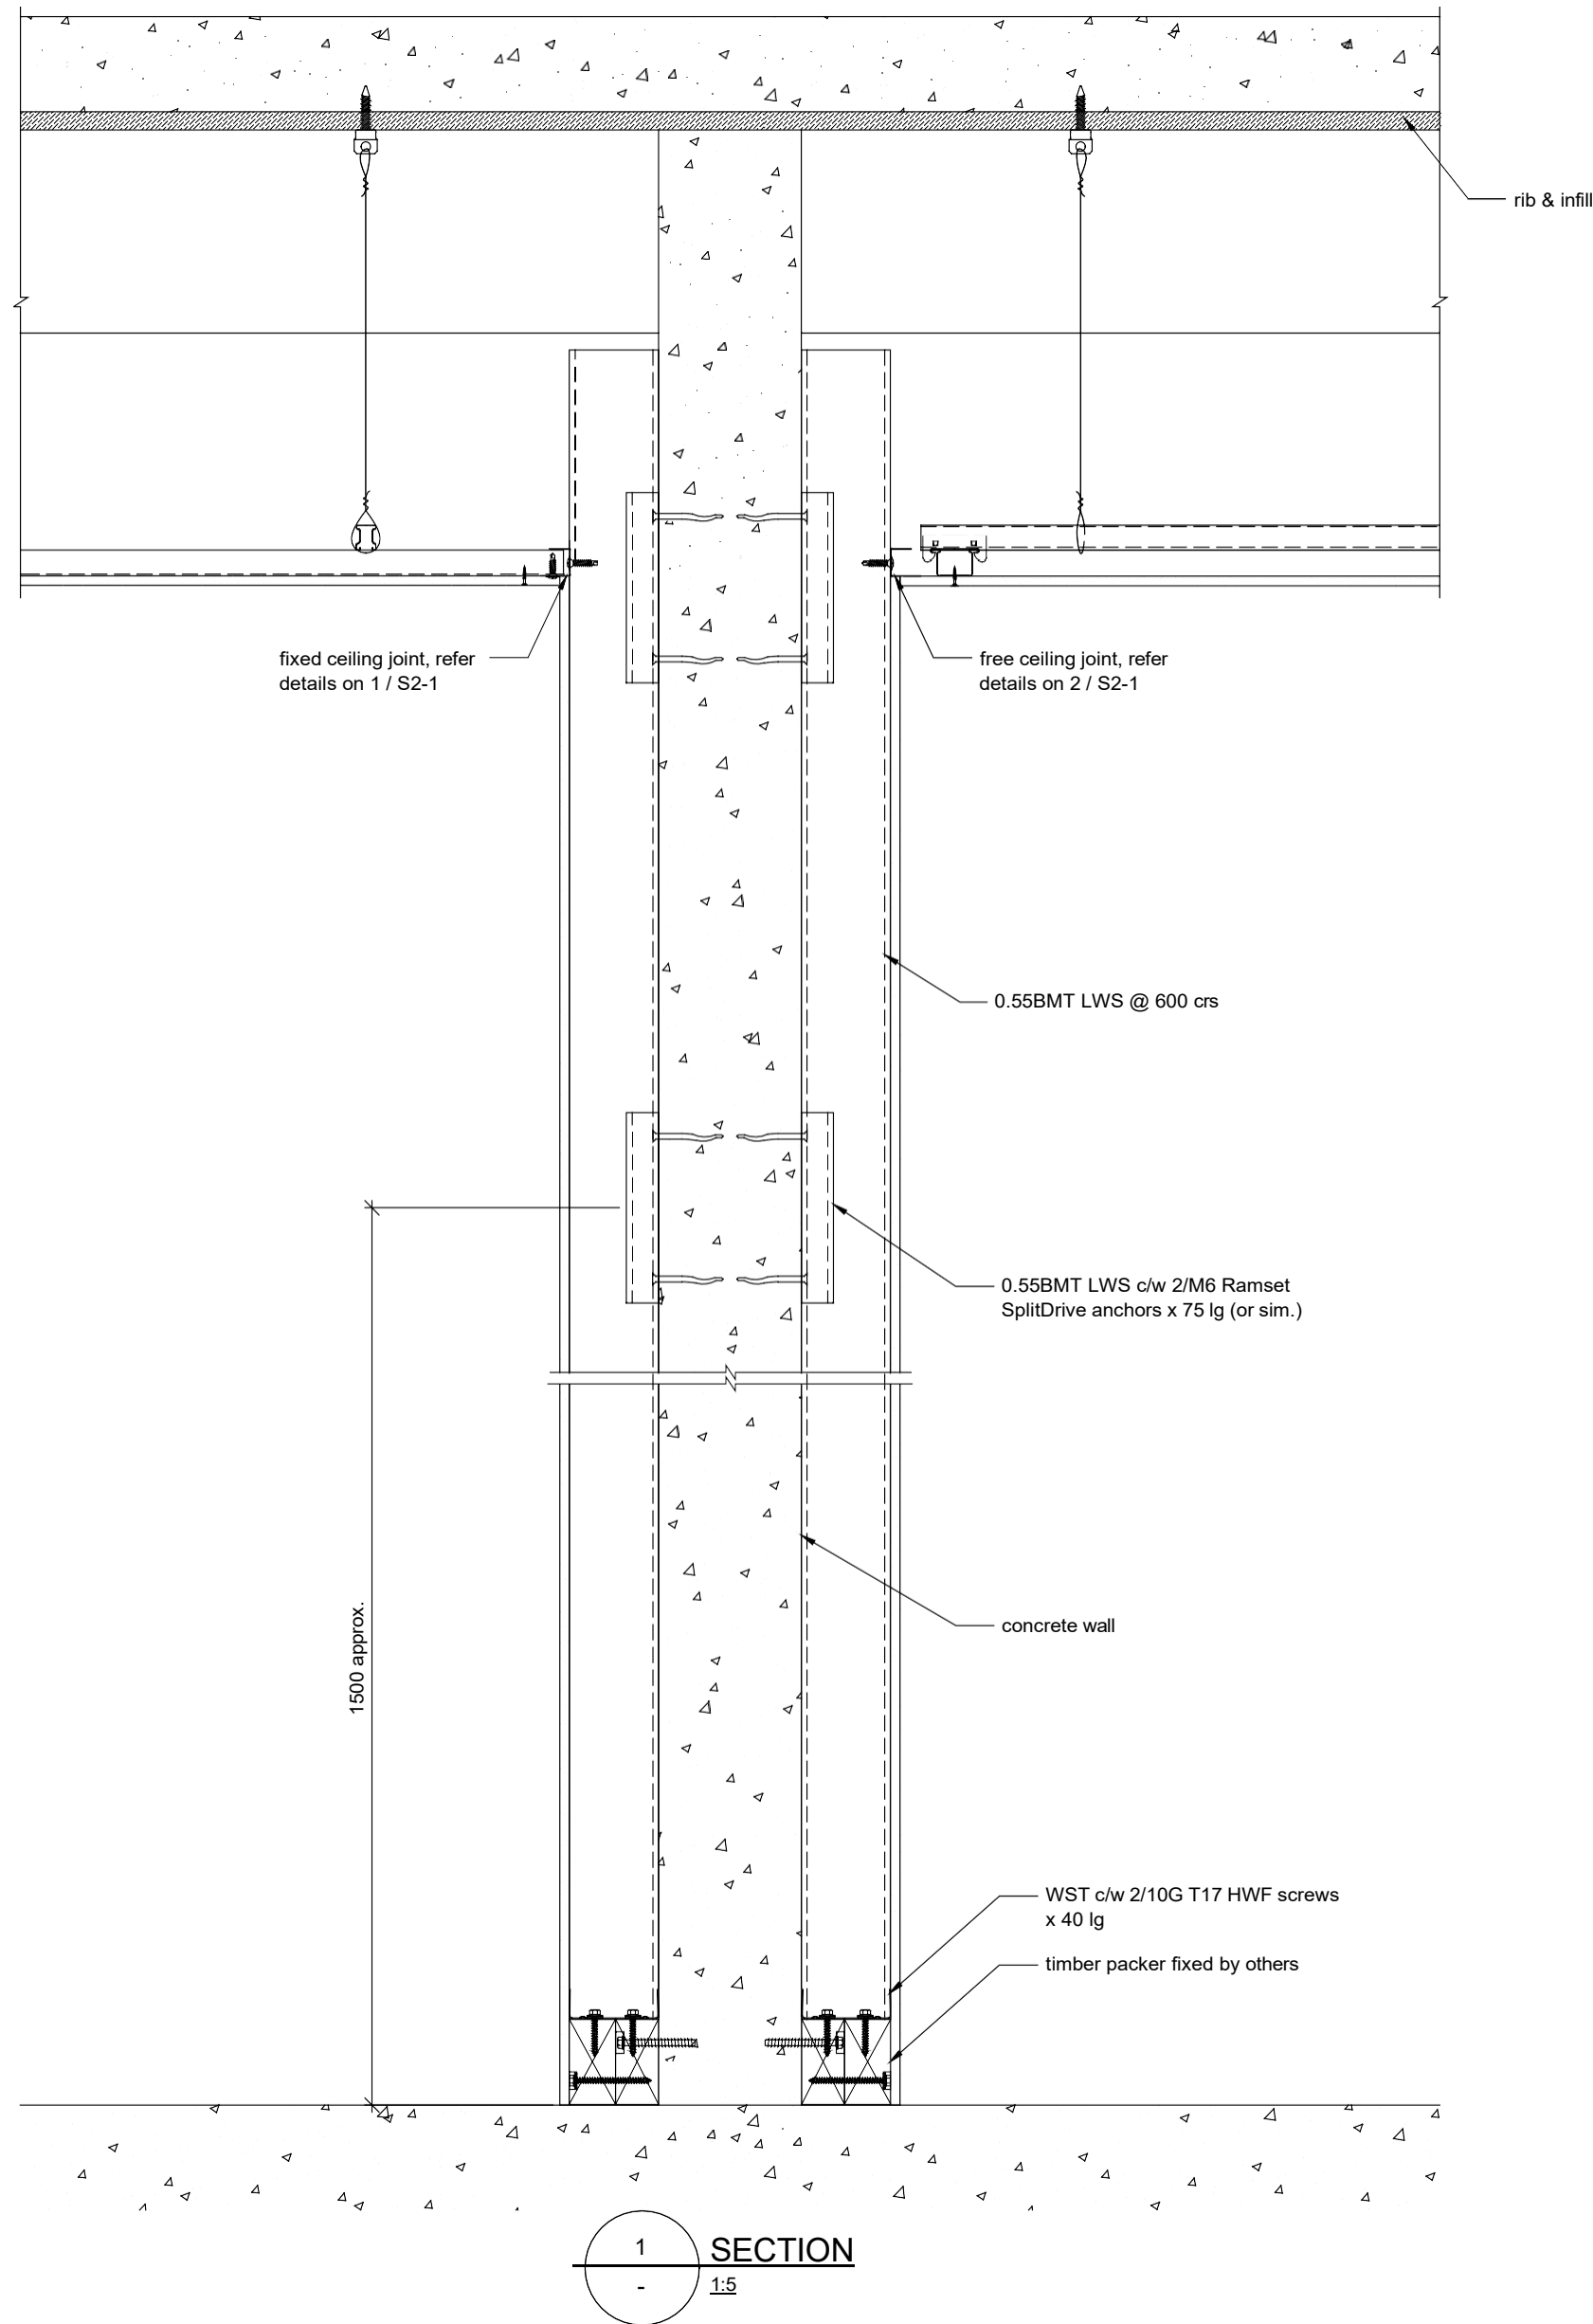

INTERTENANCY WALL