
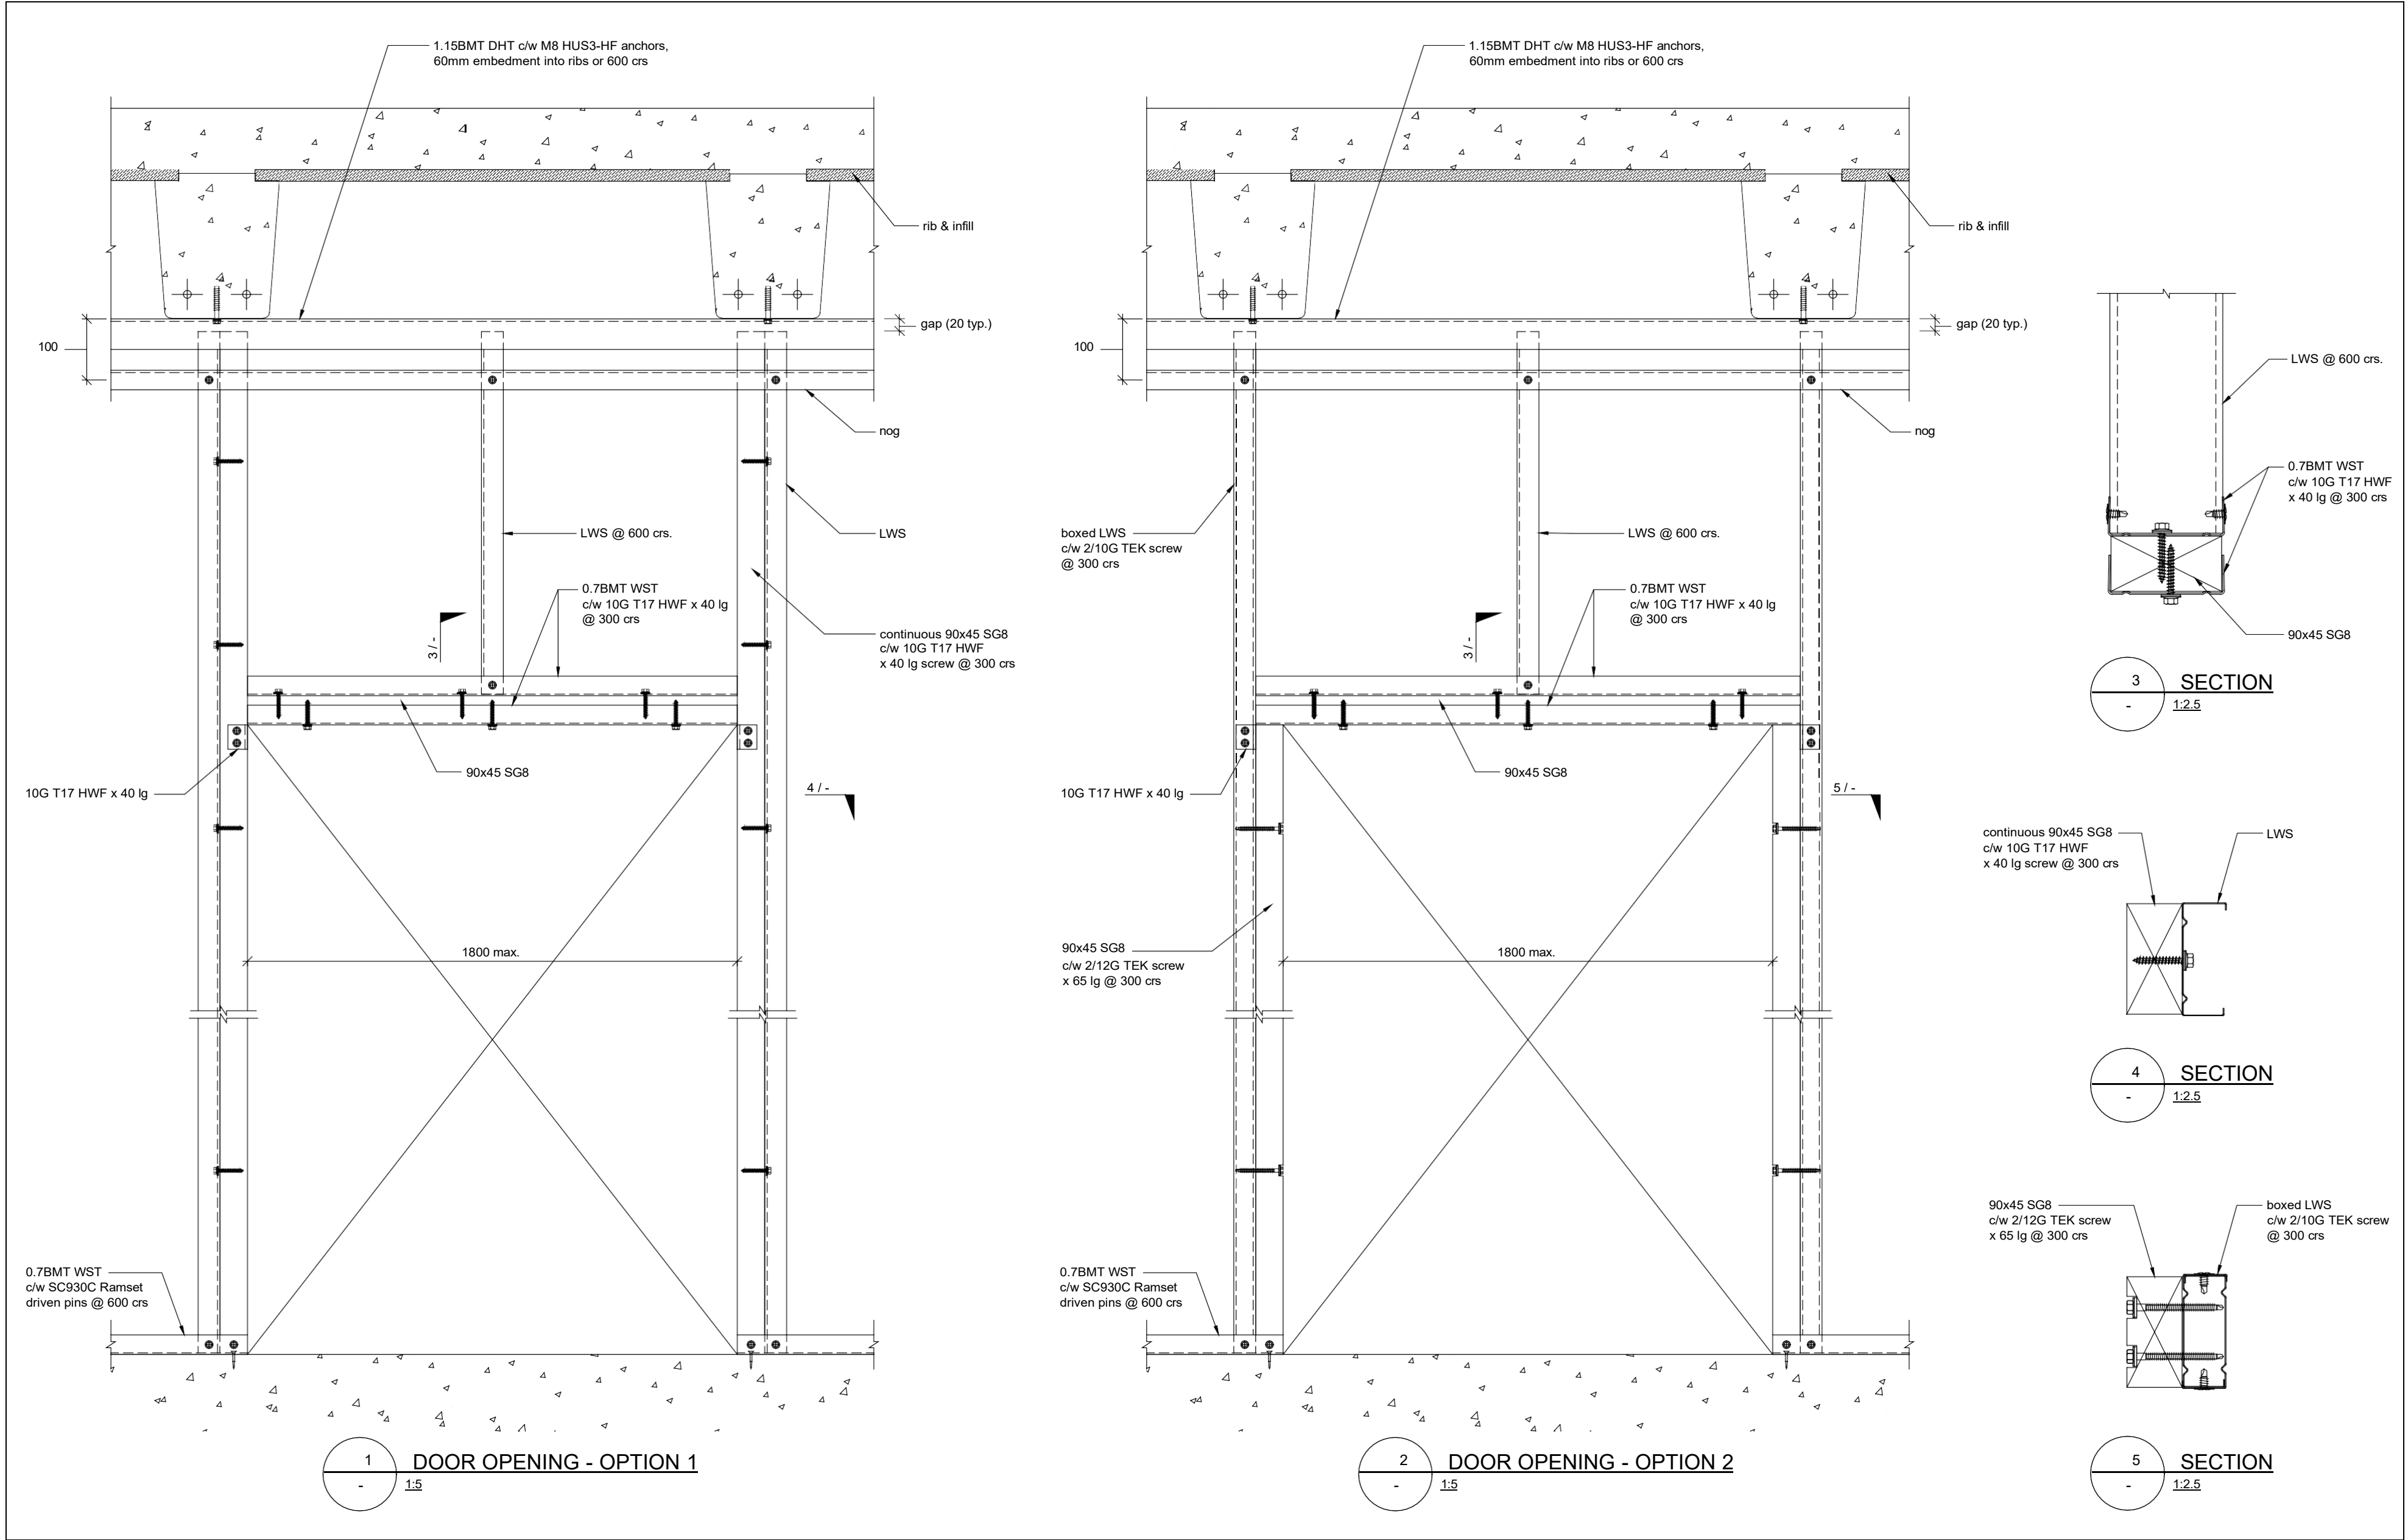


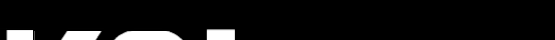

	Client:	Project:	Drawing Title:	Scale (A1): AS SHOWN						
	ECOPLUS SYSTEMS LTD.	ECOPLUS TYPICAL DETAIL	STANDARD DOOR OPENING DETAILS	Scale (A3):	A	FOR INFORMATION			AC	15.07.19
				Dwn By: AC	No.	Revision			By	Date
				Engineer: AK	Job No.	Drawing No.			Revision	
					18830	S1-8			A	
© Copyright of this drawing shall remain the property of KCL Engineering Services Ltd										

KCL Engineering Services Ltd

P +64 9 522 8406

www.kclengineering.co